ACADEMY STREET PARKING LAYOUT

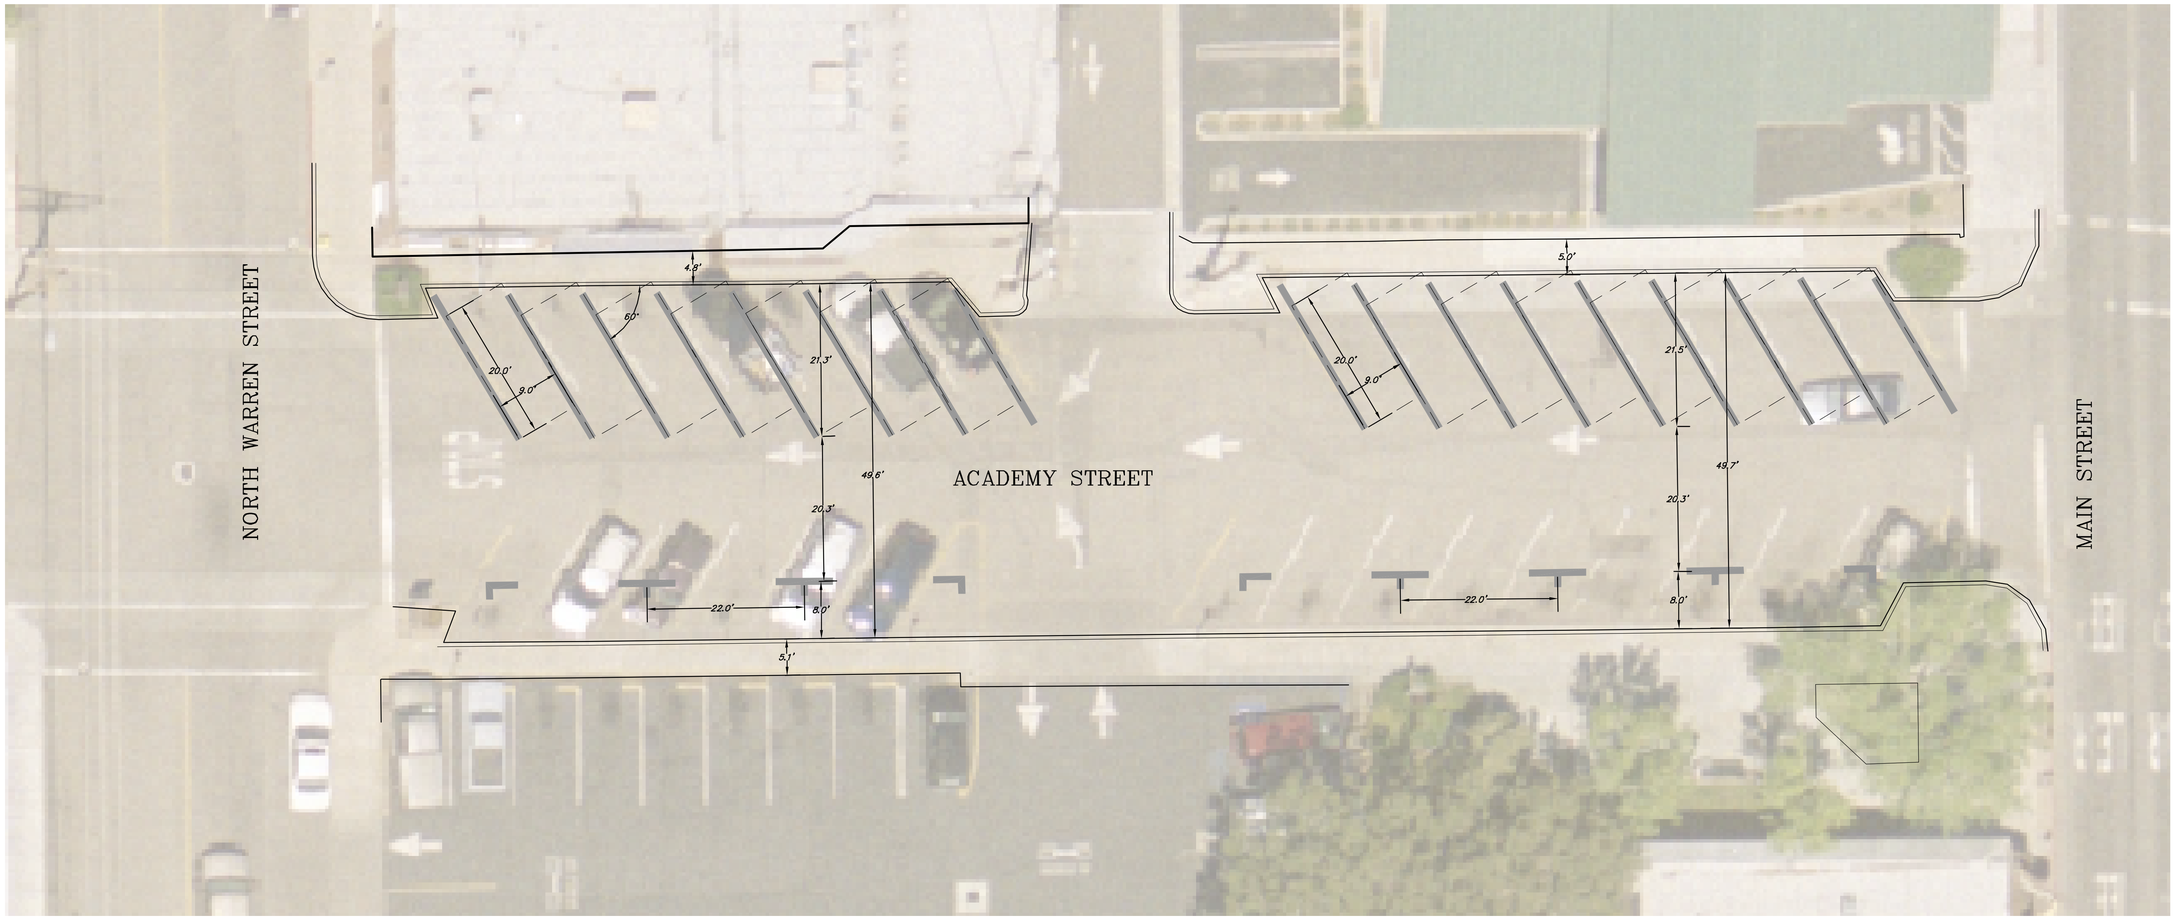

GRAPHIC SCALE

10 0 5 10 20 40

(IN FEET)
1 inch = 10 ft.

CITY OF BISHOP
377 West Line Street - Bishop, California 93514
Post Office Box 1236 - Bishop, California 93515
760-873-8458 publicworks@co.bishop.ca.us
www.co.bishop.ca.us

WARREN STREET IMPROVEMENTS
CONCEPTUAL PLAN

triad/holmes associates
civil engineering
surveying
public works
land development

873 NORTH MAIN STREET #150
BISHOP, CA 93514
phone (760) 873-4273
fax (760) 873-8024
email triad@thainc.com

SCALE: 1"=10'

25 APRIL 2012

Warren St Concept.dwg