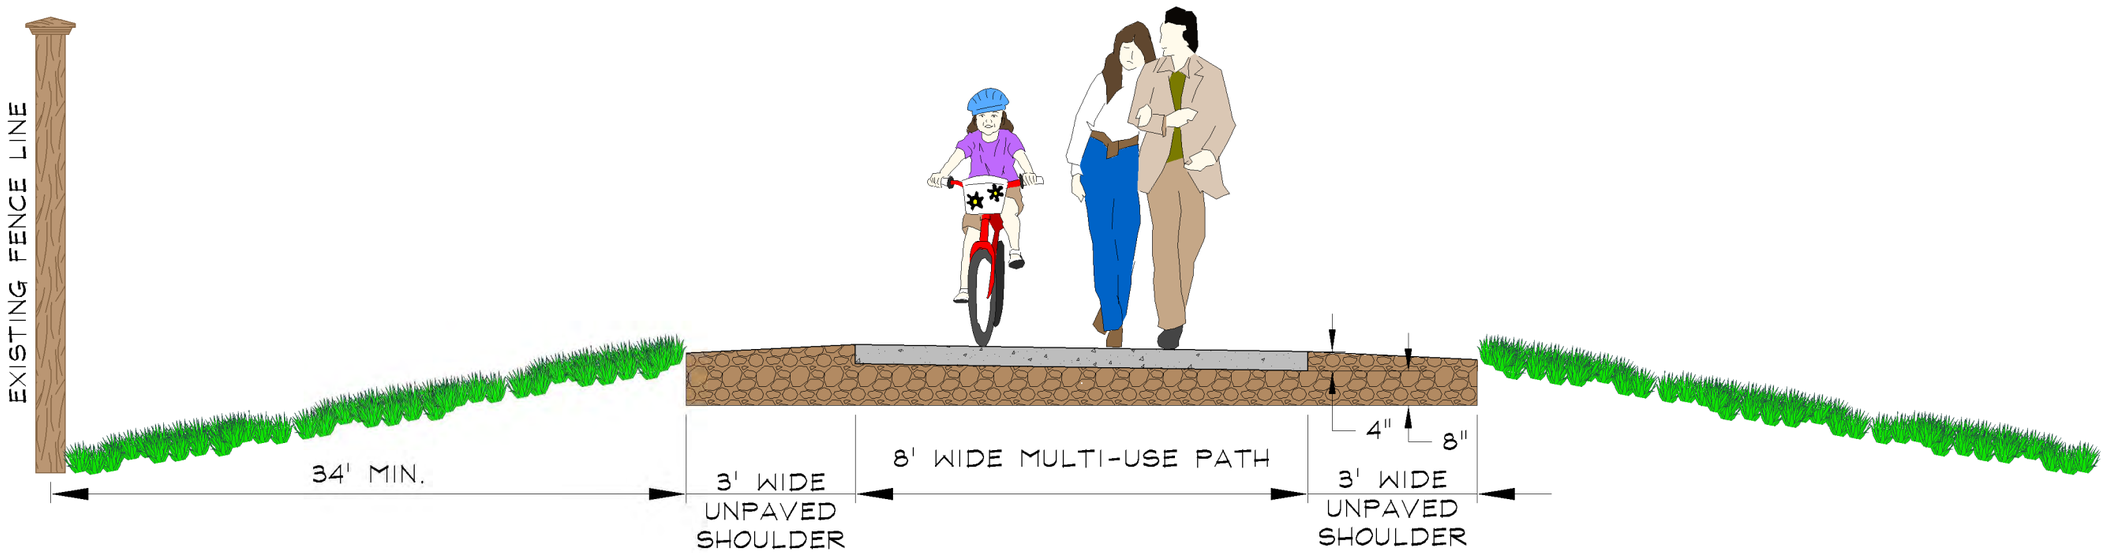

NO.	DATE	REVISION BLOCK	BY

SCALE:

R|O|Anderson
HH-H.ROANDERSON.COM

NEVADA
1603 Esmeralda Ave
P.O. Box 2229
Minden, NV 89423
P 775.782.2522
F 775.782.7084

CALIFORNIA
595 Tahoe Keys Blvd
Suite A-2
South Lake Tahoe, CA 96150
P 530.600.1660
F 775.782.7084

PINE TO PARK PATH PROJECT
CITY OF BISHOP

TYPICAL MULTI-USE PATH SECTION

REGISTERED PROFESSIONAL ENGINEER
JEREMY J. HUTCHINGS
No.C62066
Exp. 09-30-13
Civil
STATE OF CALIFORNIA

DRAWN: JAG/MAH	JOB: 1621-006
ENGINEER: JJH	DRAWING: W/AERIAL
SCALE: N.T.S.	SHEET: 1
DATE: 06/18/13	OF: 1 SHEETS

SCALE: 1" = 50'

NO.	DATE	REVISION BLOCK	BY

SCALE: 1" = 50'

R|O|Anderson
HH-H.ROANDERSON.COM
NEVADA
1603 Esmeralda Ave.
P.O. Box 2229
Minden, NV 89423
P 775.782.2522
F 775.782.7084
CALIFORNIA
595 Tahoe Keys Blvd
Suite A-2
South Lake Tahoe, CA 96150
P 530.600.1660
F 775.782.7084

PINE TO PARK PATH PROJECT
CITY OF BISHOP

EXISTING CONDITIONS

REGISTERED PROFESSIONAL ENGINEER
JEREMY J. HUTCHINGS
No.C62066
Exp. 09-30-13
Civil
STATE OF CALIFORNIA

DRAWN: JAG/MAH	JOB: 1621-006
ENGINEER: JJH	DRAWING: W/AERIAL
SCALE: 1"=50'	SHEET: 1
DATE: 06/18/13	OF: 1 SHEETS

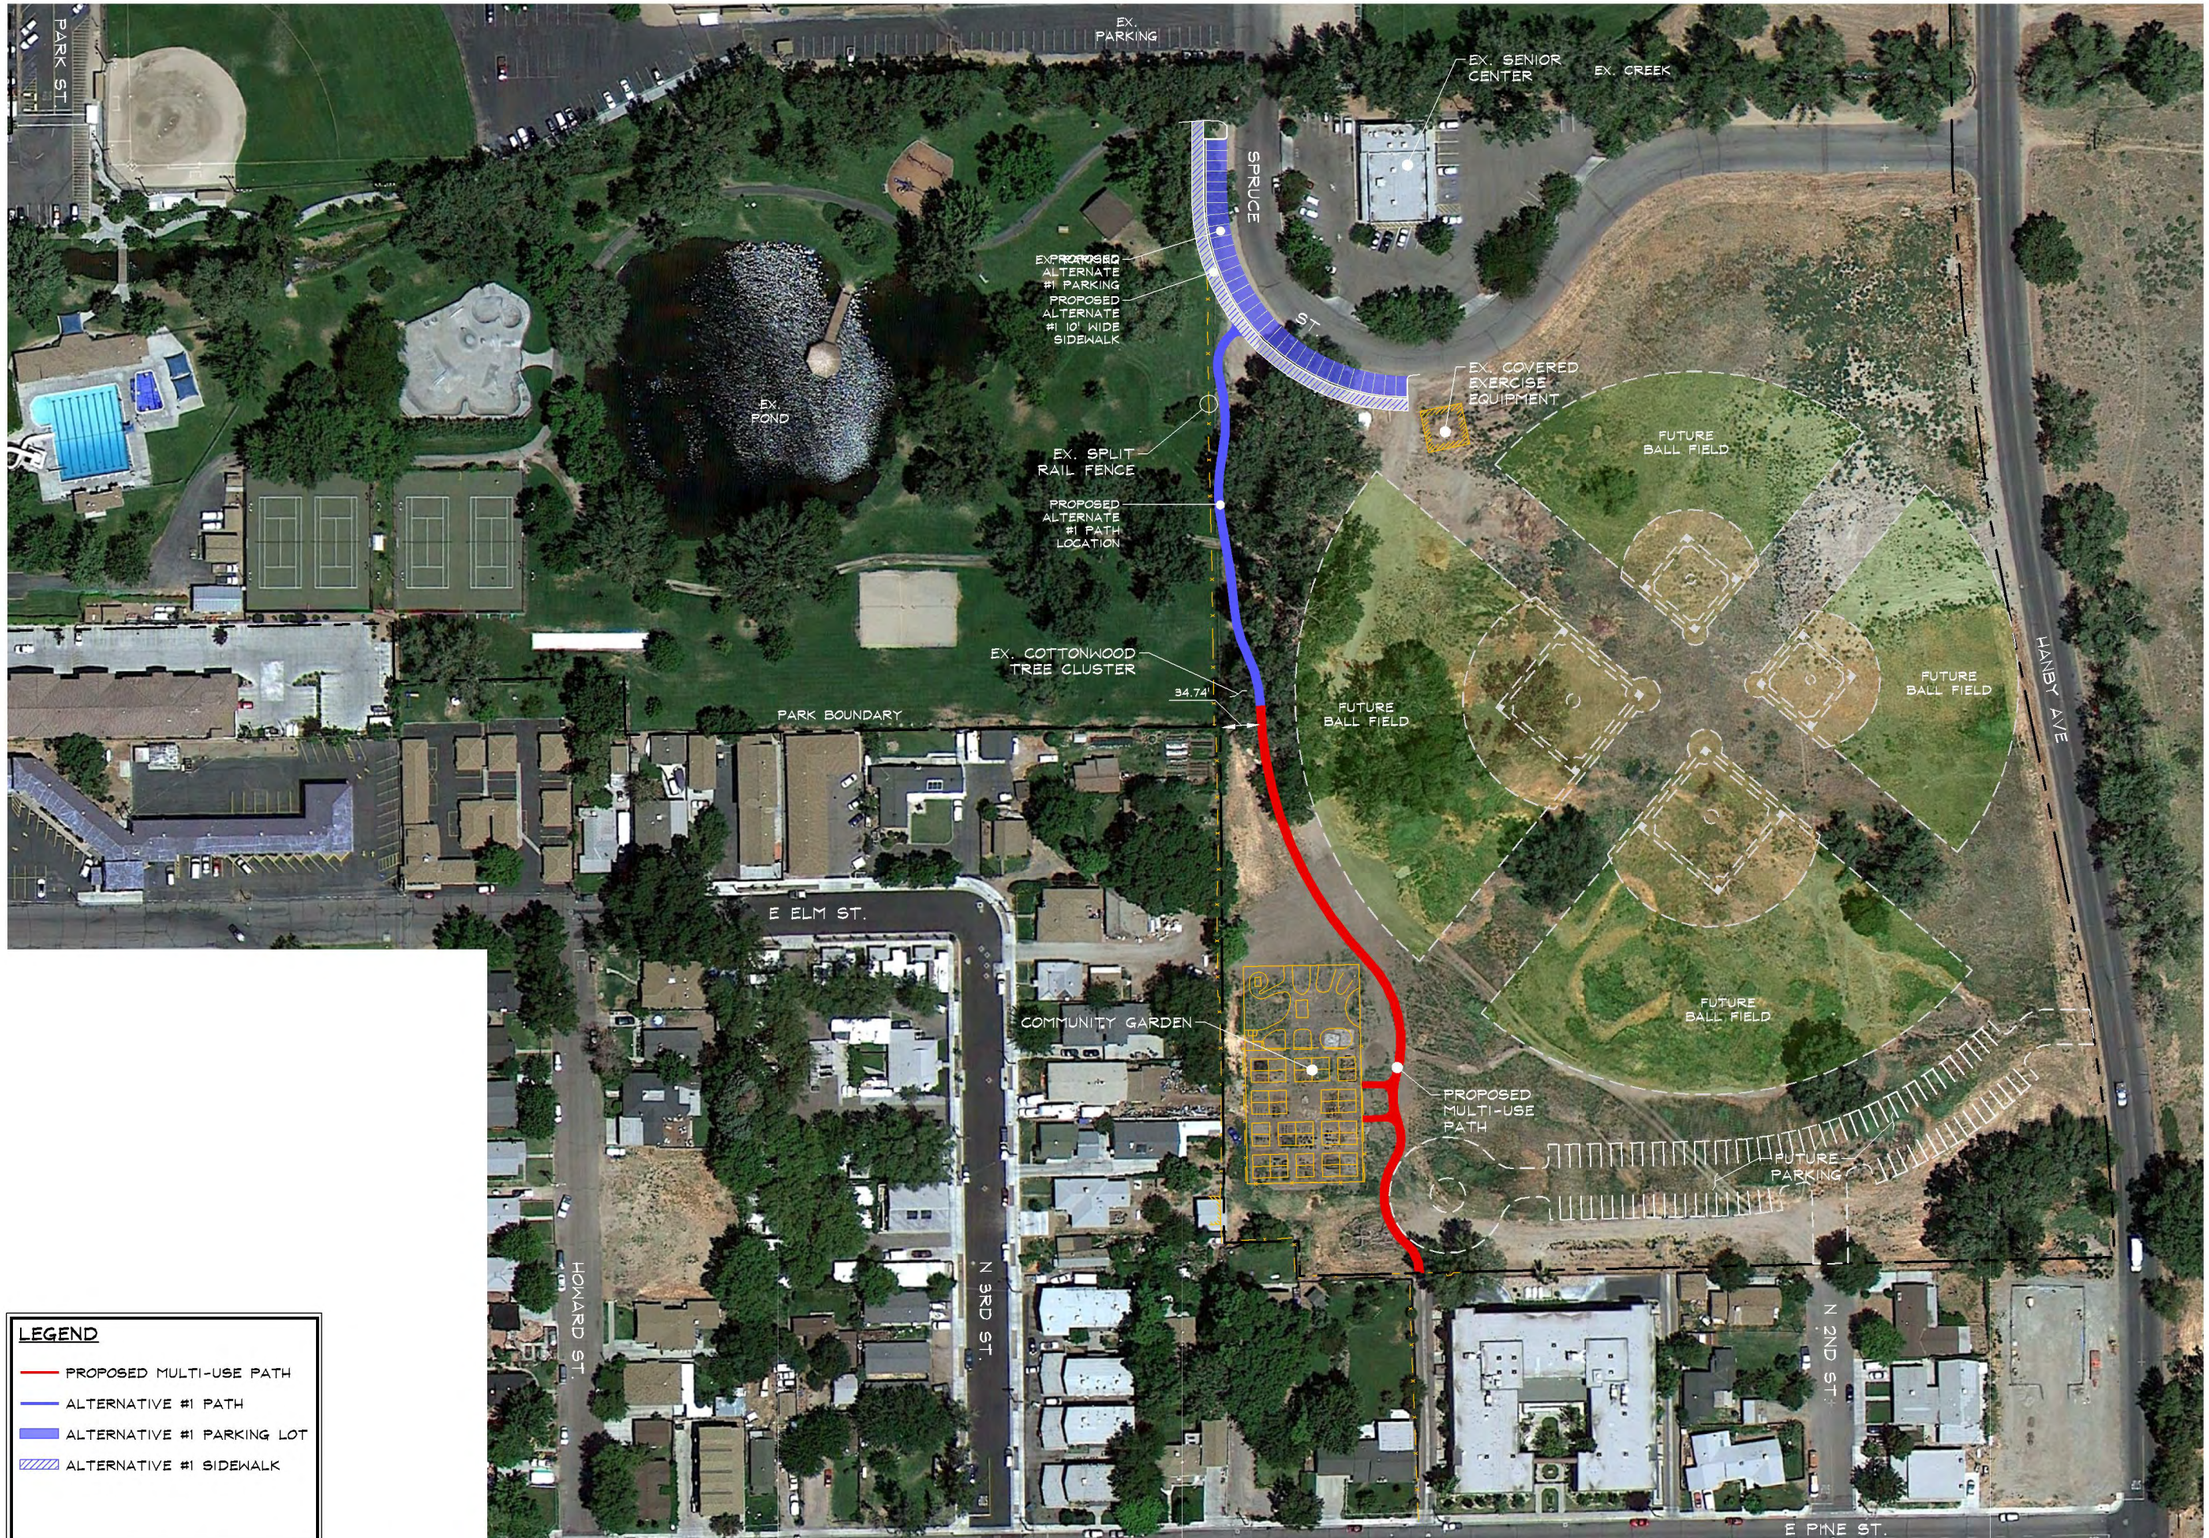

SCALE: 1" = 50'

NO.	DATE	REVISION BLOCK	BY

SCALE: 1" = 50'

R|O|Anderson
HH-H.ROANDERSON.COM
NEVADA: 1603 Esmeralda Ave. P.O. Box 2229 Minden, NV 89423 T 775.782.2522 F 775.782.7084
CALIFORNIA: 5115 Tahoe Keys Blvd Suite A-2 South Lake Tahoe, CA 96150 T 530.600.1660 F 775.782.7084

PINE TO PARK PATH PROJECT
CITY OF BISHOP

ALTERNATE #1

REGISTERED PROFESSIONAL ENGINEER JEREMY J. HUTCHINGS No.C62066 Exp. 09-30-13 Civil STATE OF CALIFORNIA

DRAWN: JAG/MAH	JOB: 1621-006
ENGINEER: JJH	DRAWING: W/AERIAL
SCALE: 1"=50'	SHEET: 1
DATE: 06/18/13	OF: 1 SHEETS

SCALE: 1" = 50'

NO.	DATE	REVISION BLOCK	BY

SCALE: 1" = 50'

R|O|Anderson
HI-HI.ROANDERSON.COM
NEVADA
1603 Esmeralda Ave.
P.O. Box 2229
Minden, NV 89423
P 775.782.2322
F 775.782.7084
CALIFORNIA
5115 Tahoe Keys Blvd
Suite A-2
South Lake Tahoe, CA 96150
P 530.600.1660
F 775.782.7084

PINE TO PARK PATH PROJECT
CITY OF BISHOP

ALTERNATE #2

REGISTERED PROFESSIONAL ENGINEER
JEREMY J. HUTCHINGS
No.C62066
Exp. 09-30-13
Civil
STATE OF CALIFORNIA

DRAWN: JAG/MAH	JOB: 1621-006
ENGINEER: JJH	DRAWING: W/AERIAL
SCALE: 1"=50'	SHEET: 1
DATE: 06/18/13	OF: 1 SHEETS