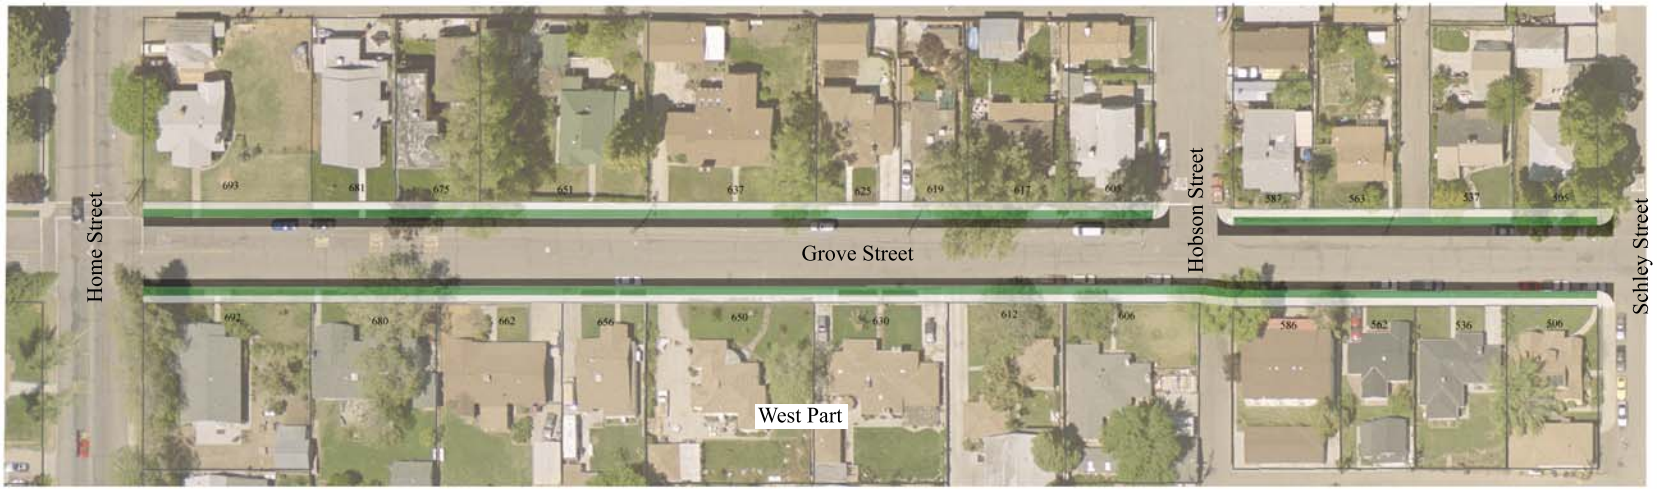

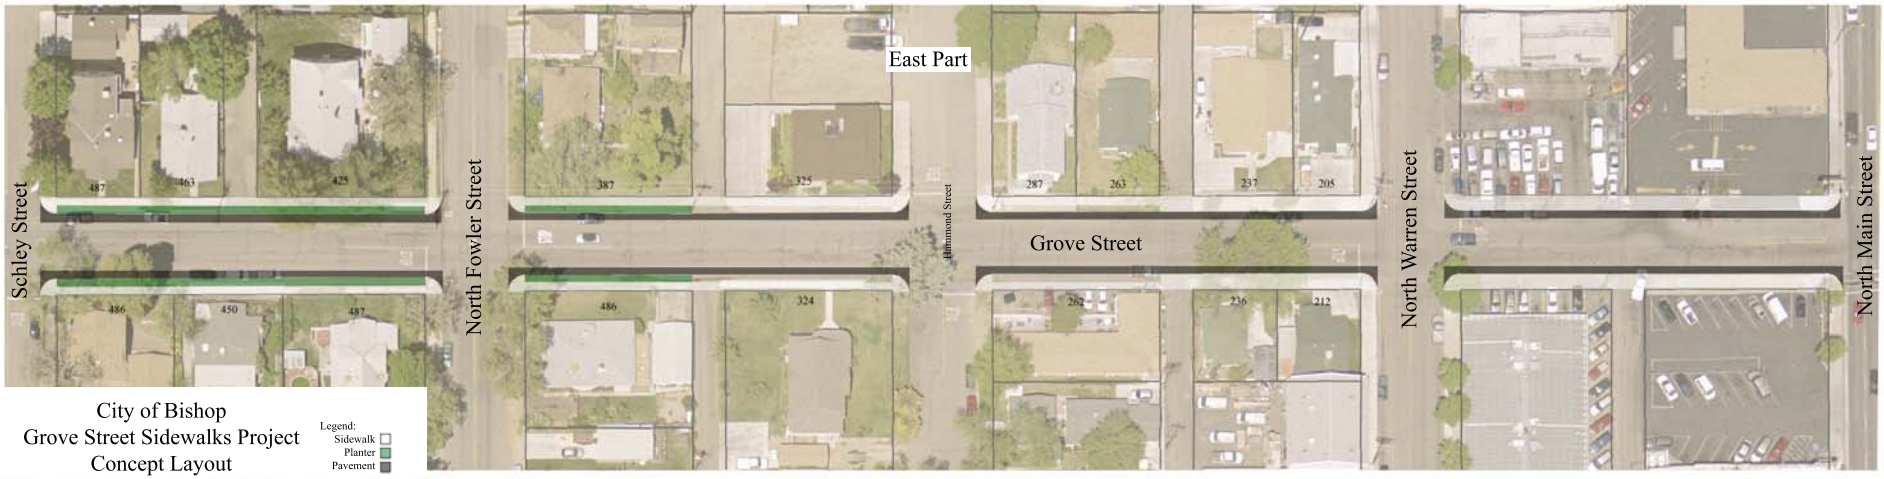

City of Bishop
Grove Street Sidewalks Project
Concept Layout

Legend:
Sidewalk
Planter
Pavement

June 2007