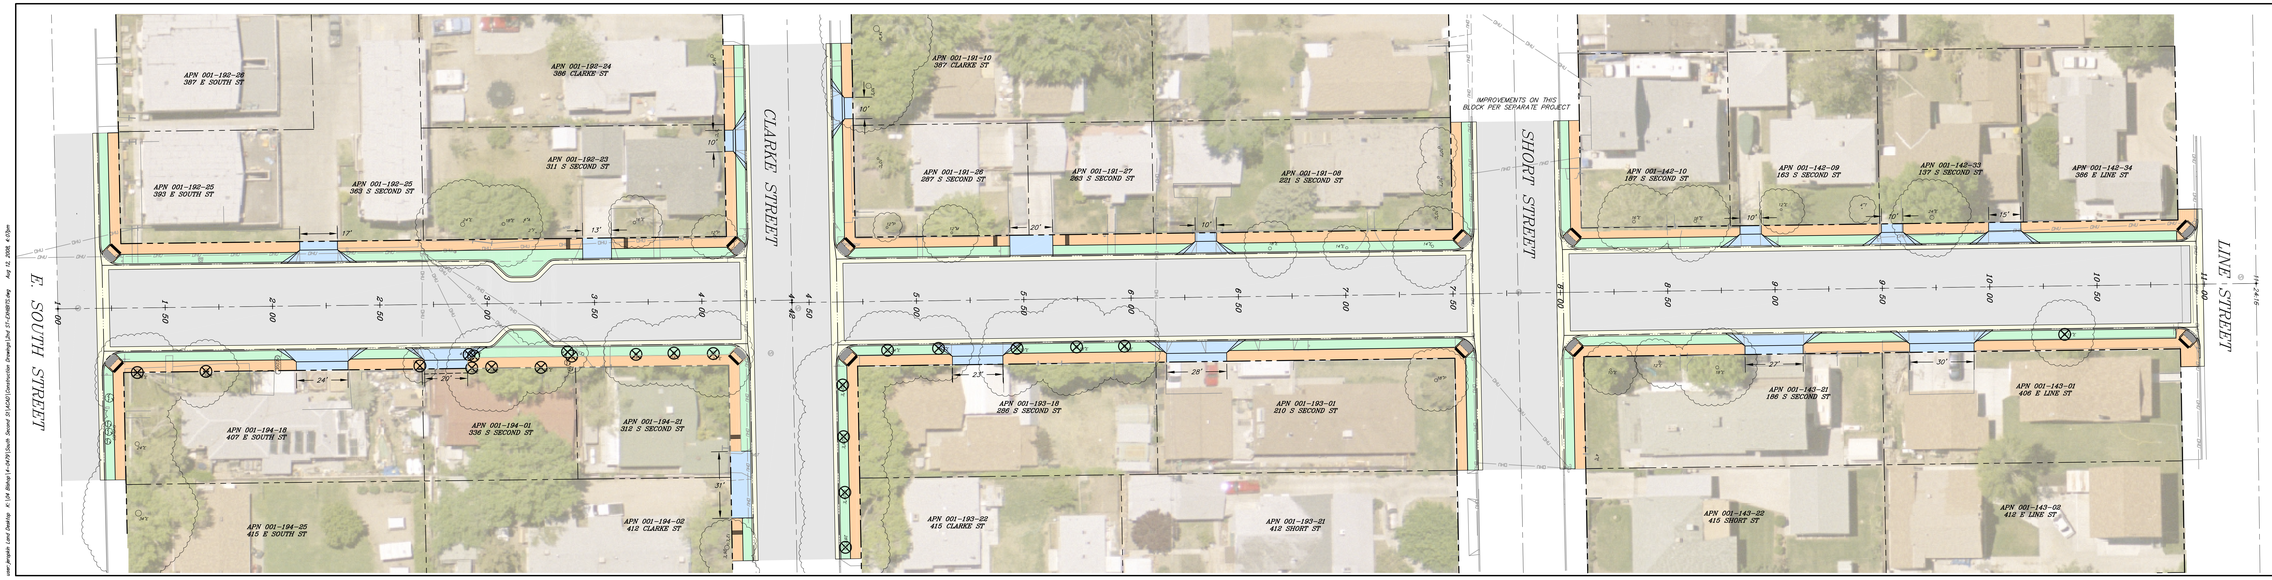

SITE PLAN–PRELIMINARY CONCEPT A

SOUTH SECOND STREET

PREPARED FOR: CITY OF BISHOP