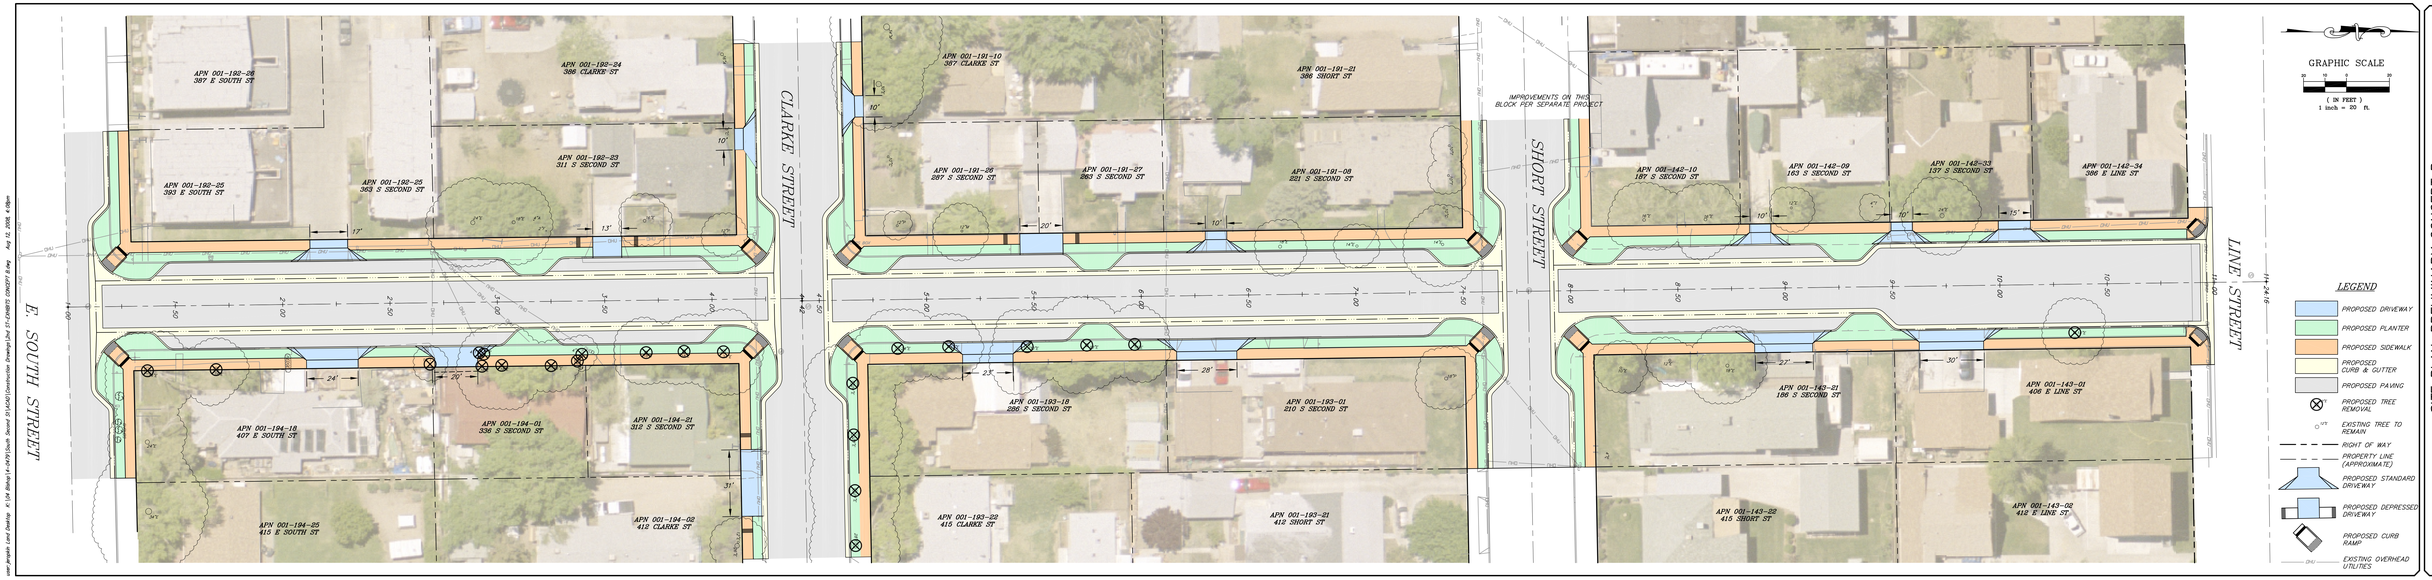

SITE PLAN–PRELIMINARY CONCEPT B

SOUTH SECOND STREET

PREPARED FOR: CITY OF BISHOP